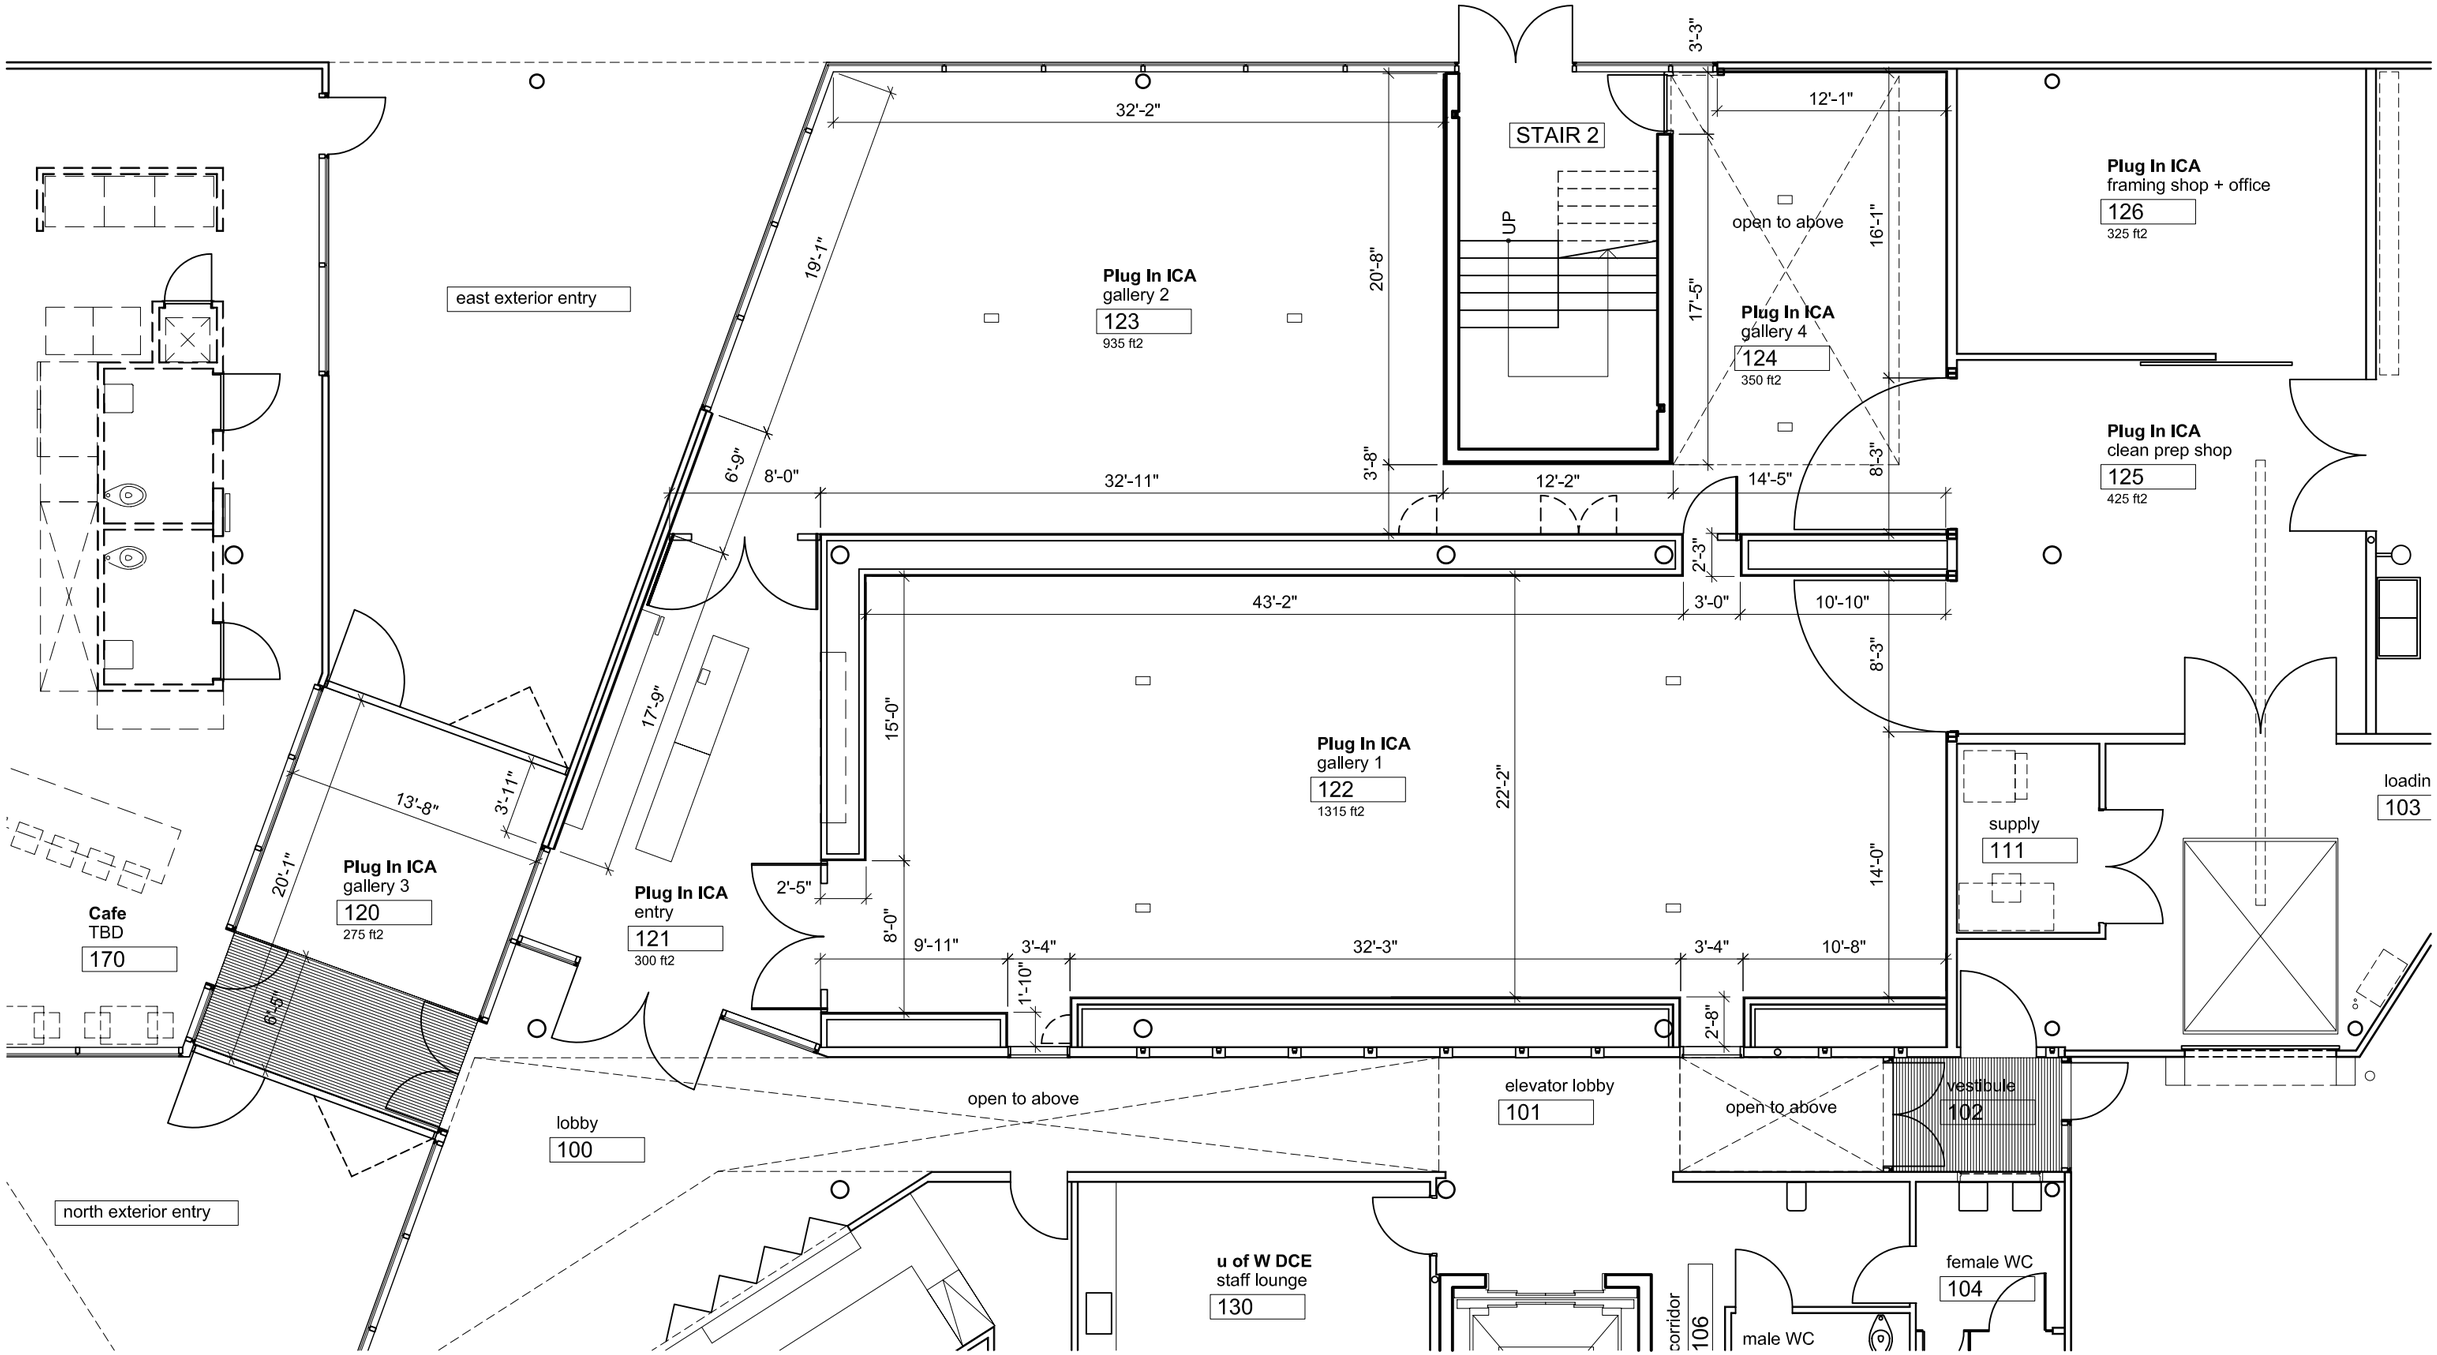

DPA+PSA+DIN Collective
architects designers

911 Corydon Ave R3M 0W8 Winnipeg Manitoba
PH: 204 475 9323 E: dpapsadin@mts.net

Owner
University of Winnipeg & Plug In ICA in Joint Venture

Project
460 PORTAGE AVENUE

Drawing
Level 01 Plug In Galleries - gallery dimensions

Scale
⅛" = 1'-0"

Date
August 11 2010

Drawn By
MB

Reviewed By
PS

Drawing No.
-